Sketch for Improvements and Asphalting to Cross Roads of Kempanna Layout (Reliance Tower) in Ward No. 10 (Doddabommasandra), Vidyaranyapura Sub Division.

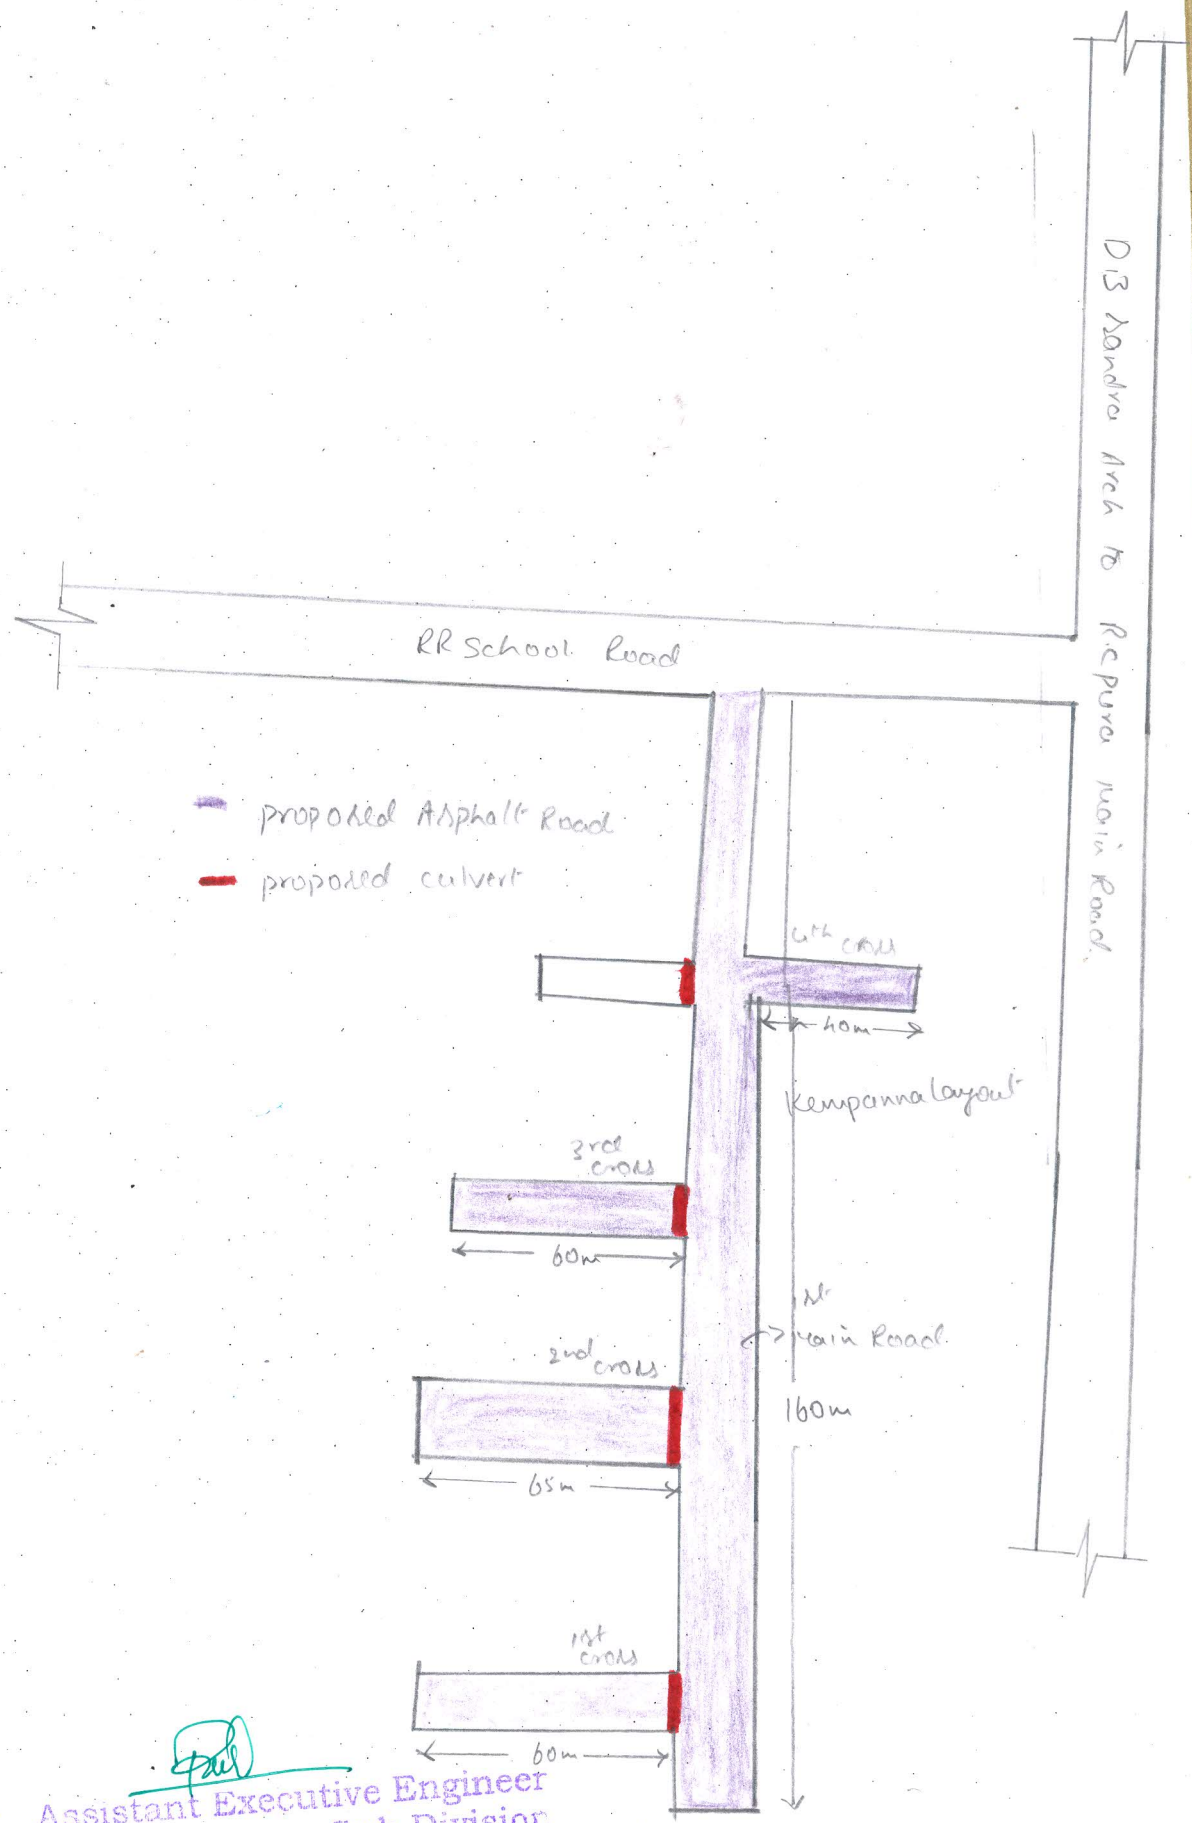

Assistant Executive Engineer
Vidyaranyapura Sub Division
BBMP, Bangalore - 97

Zaidhan
AE